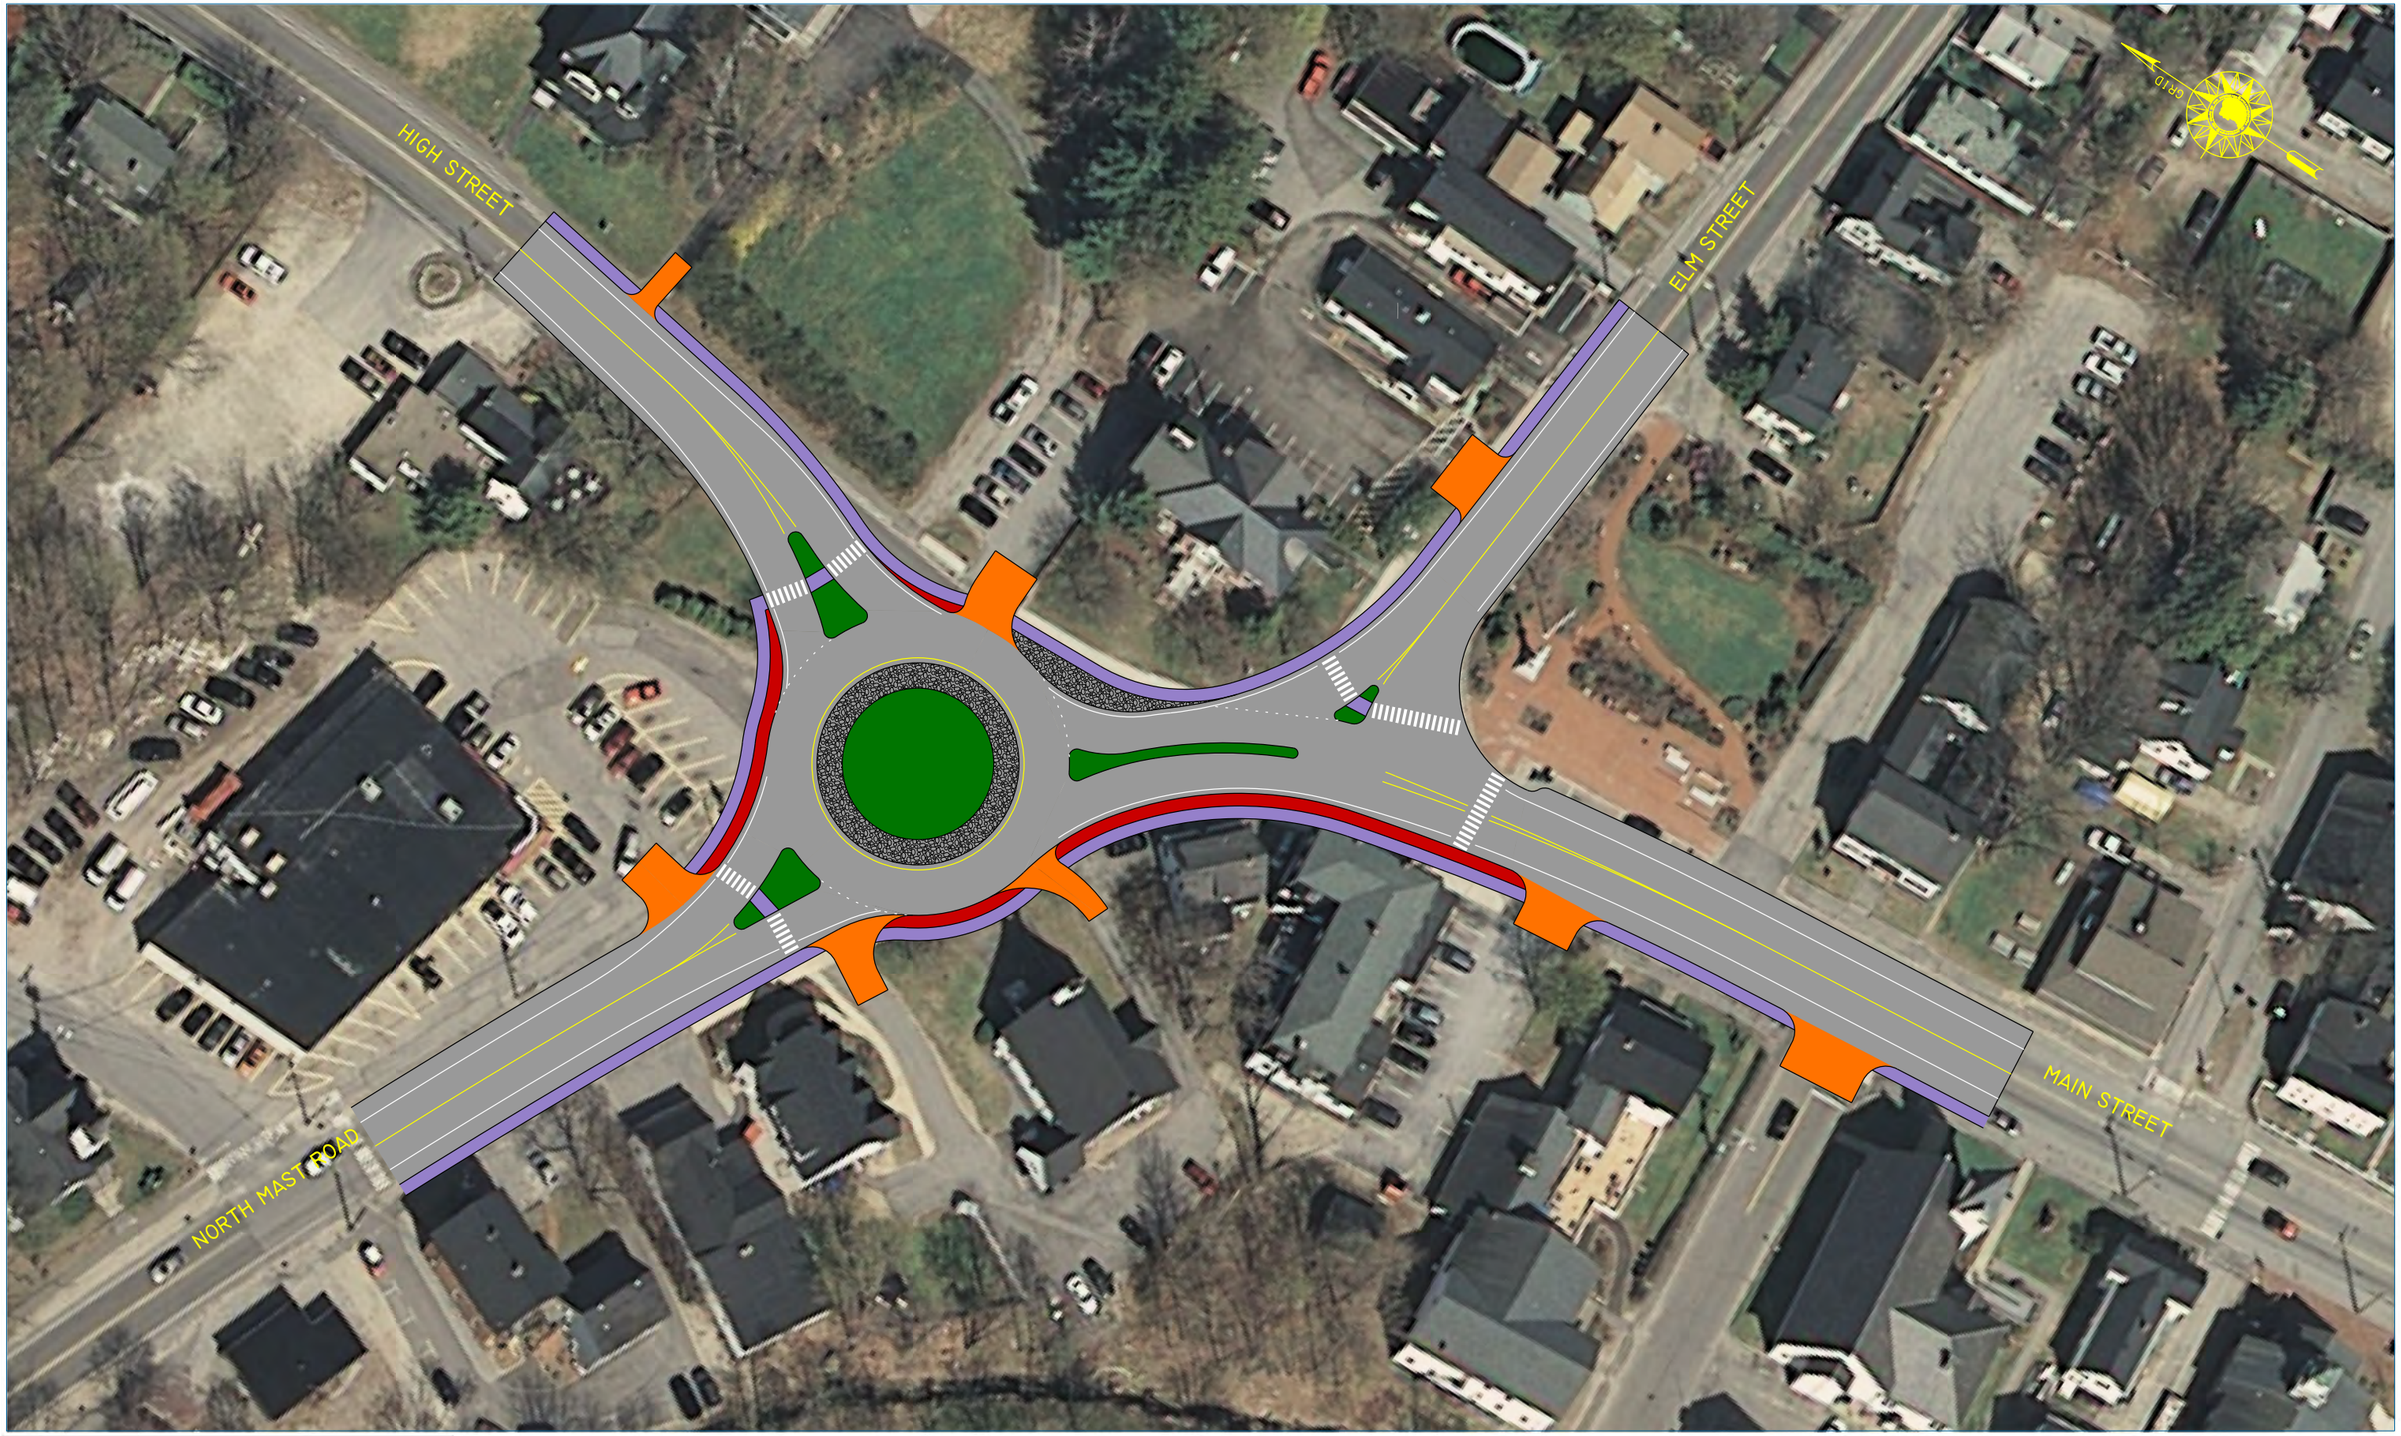

TOWN OF GOFFSTOWN NEW HAMPSHIRE

McFarland Johnson

NORTH MAST ROAD GOFFSTOWN, NH
SINGLE ROUNDABOUT AT HIGH STREET CONCEPT

30 0 30 60
SCALE IN FEET