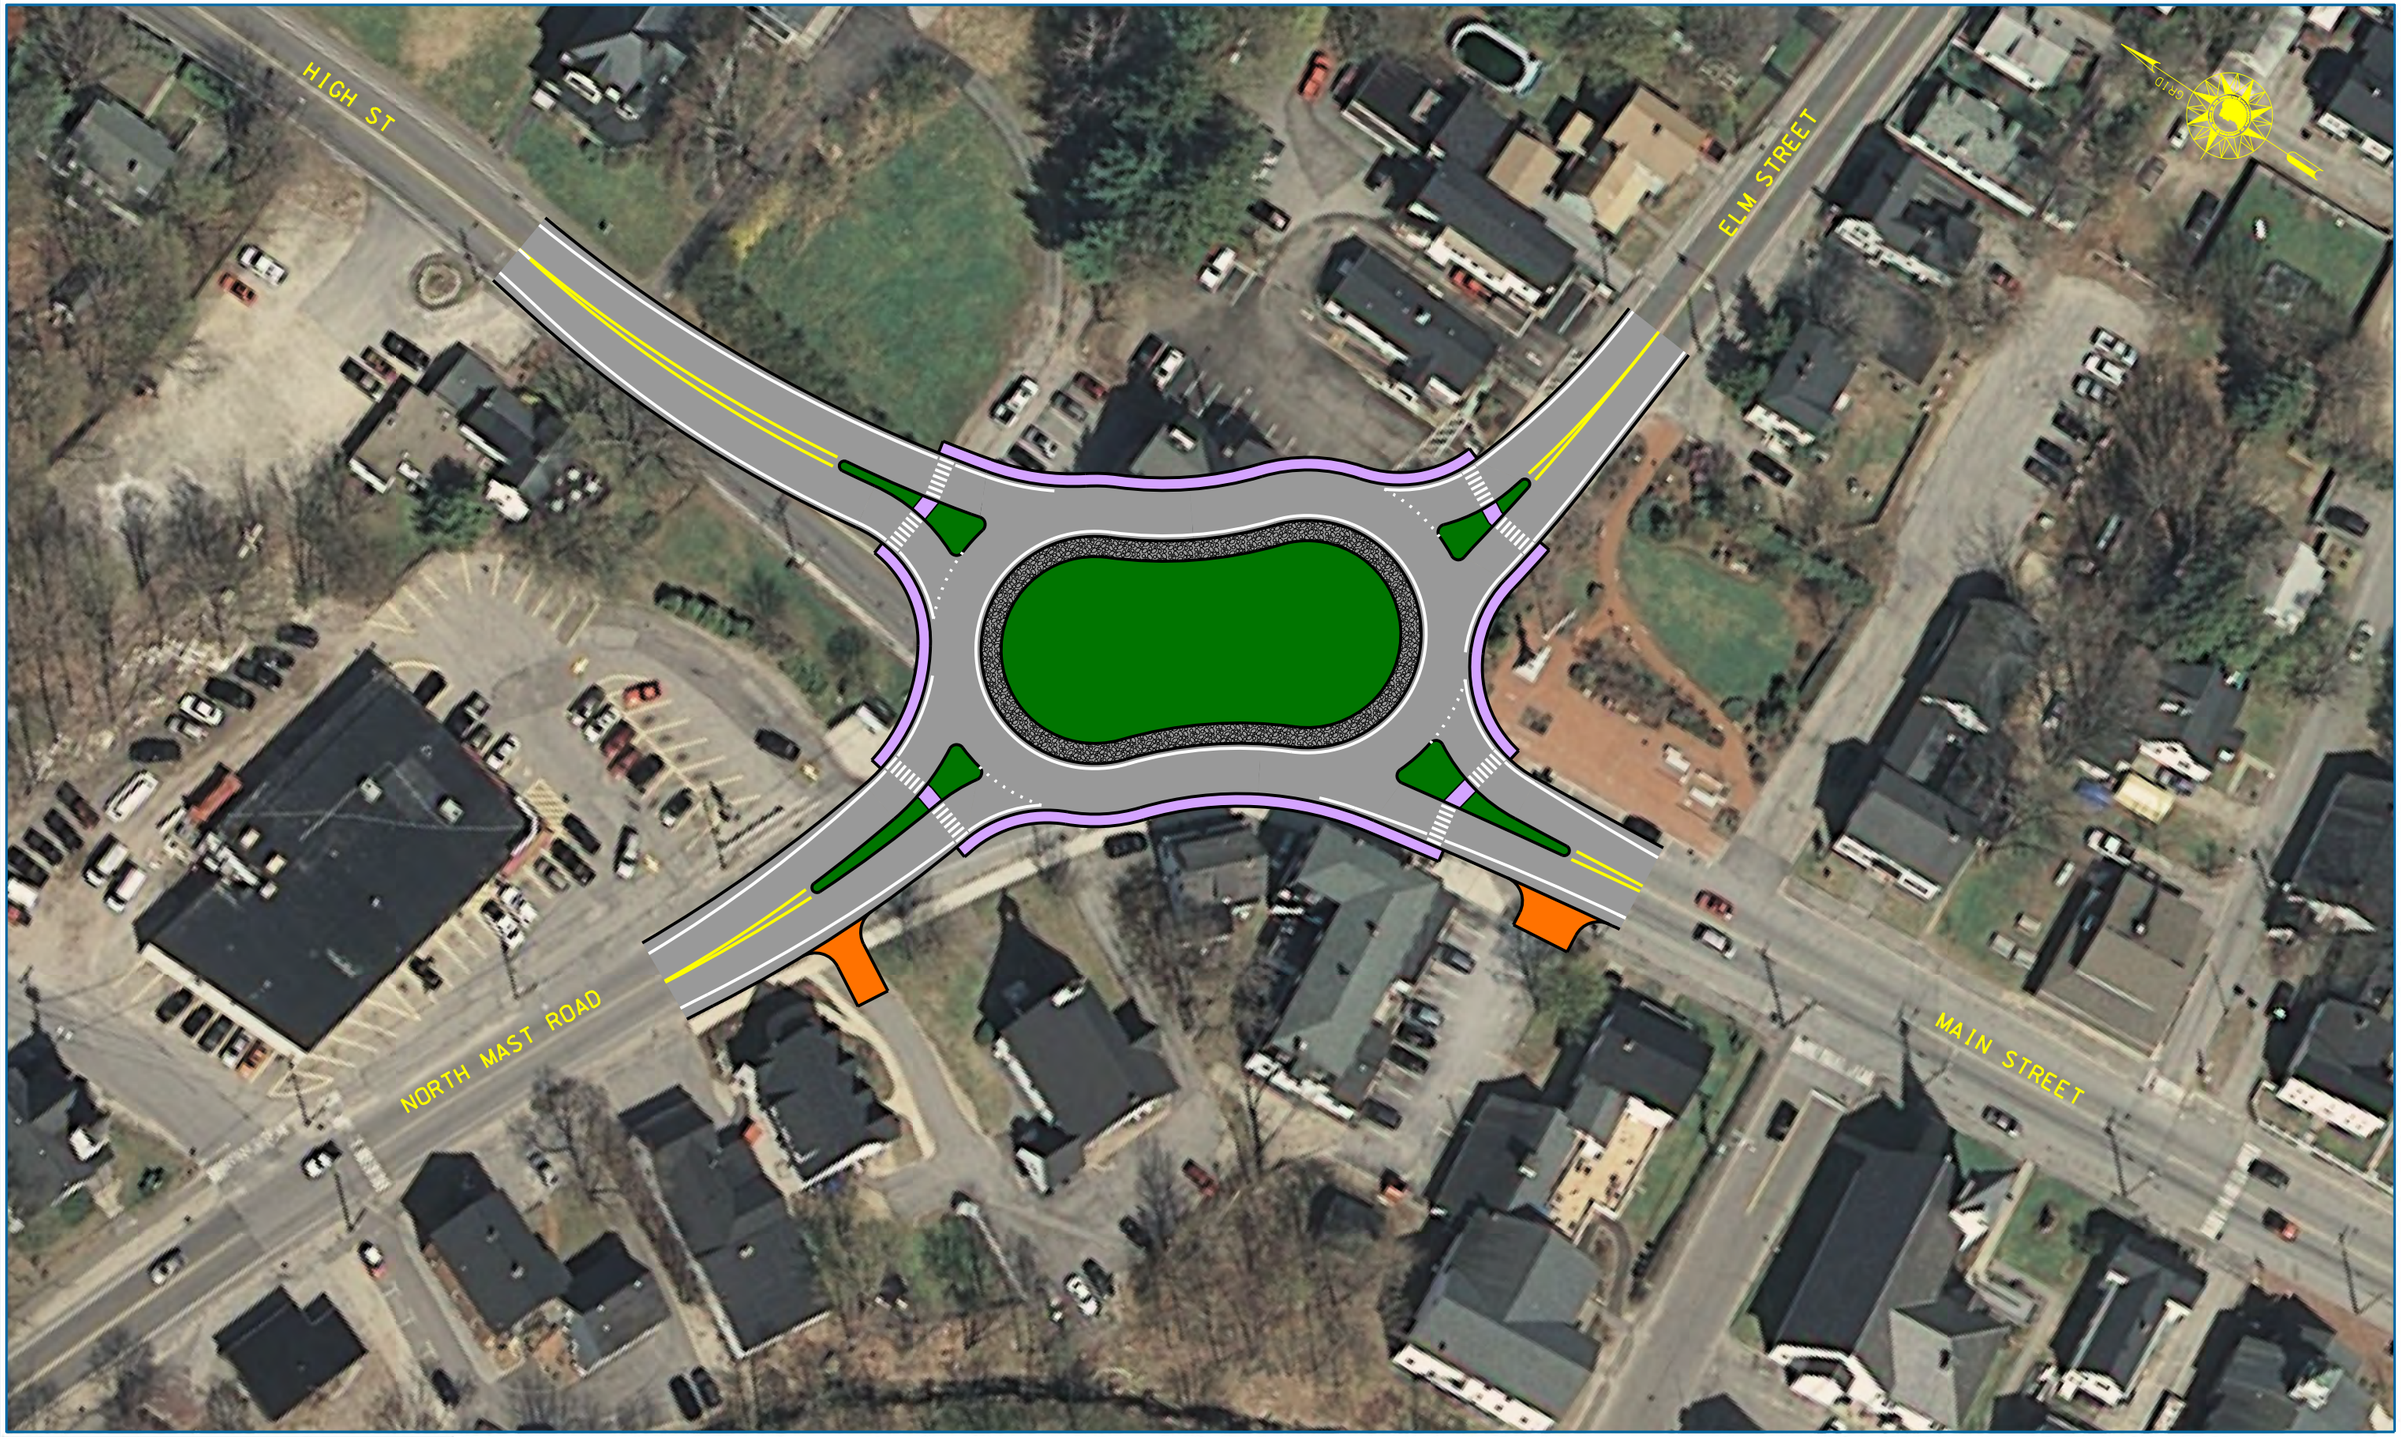

TOWN OF GOFFSTOWN NEW HAMPSHIRE

McFarland Johnson

NORTH MAST RD/MAIN ST/HIGH ST/ELM ST INTERSECTION
OVAL-ROUNDABOUT CONCEPT

30 0 30 60
SCALE IN FEET