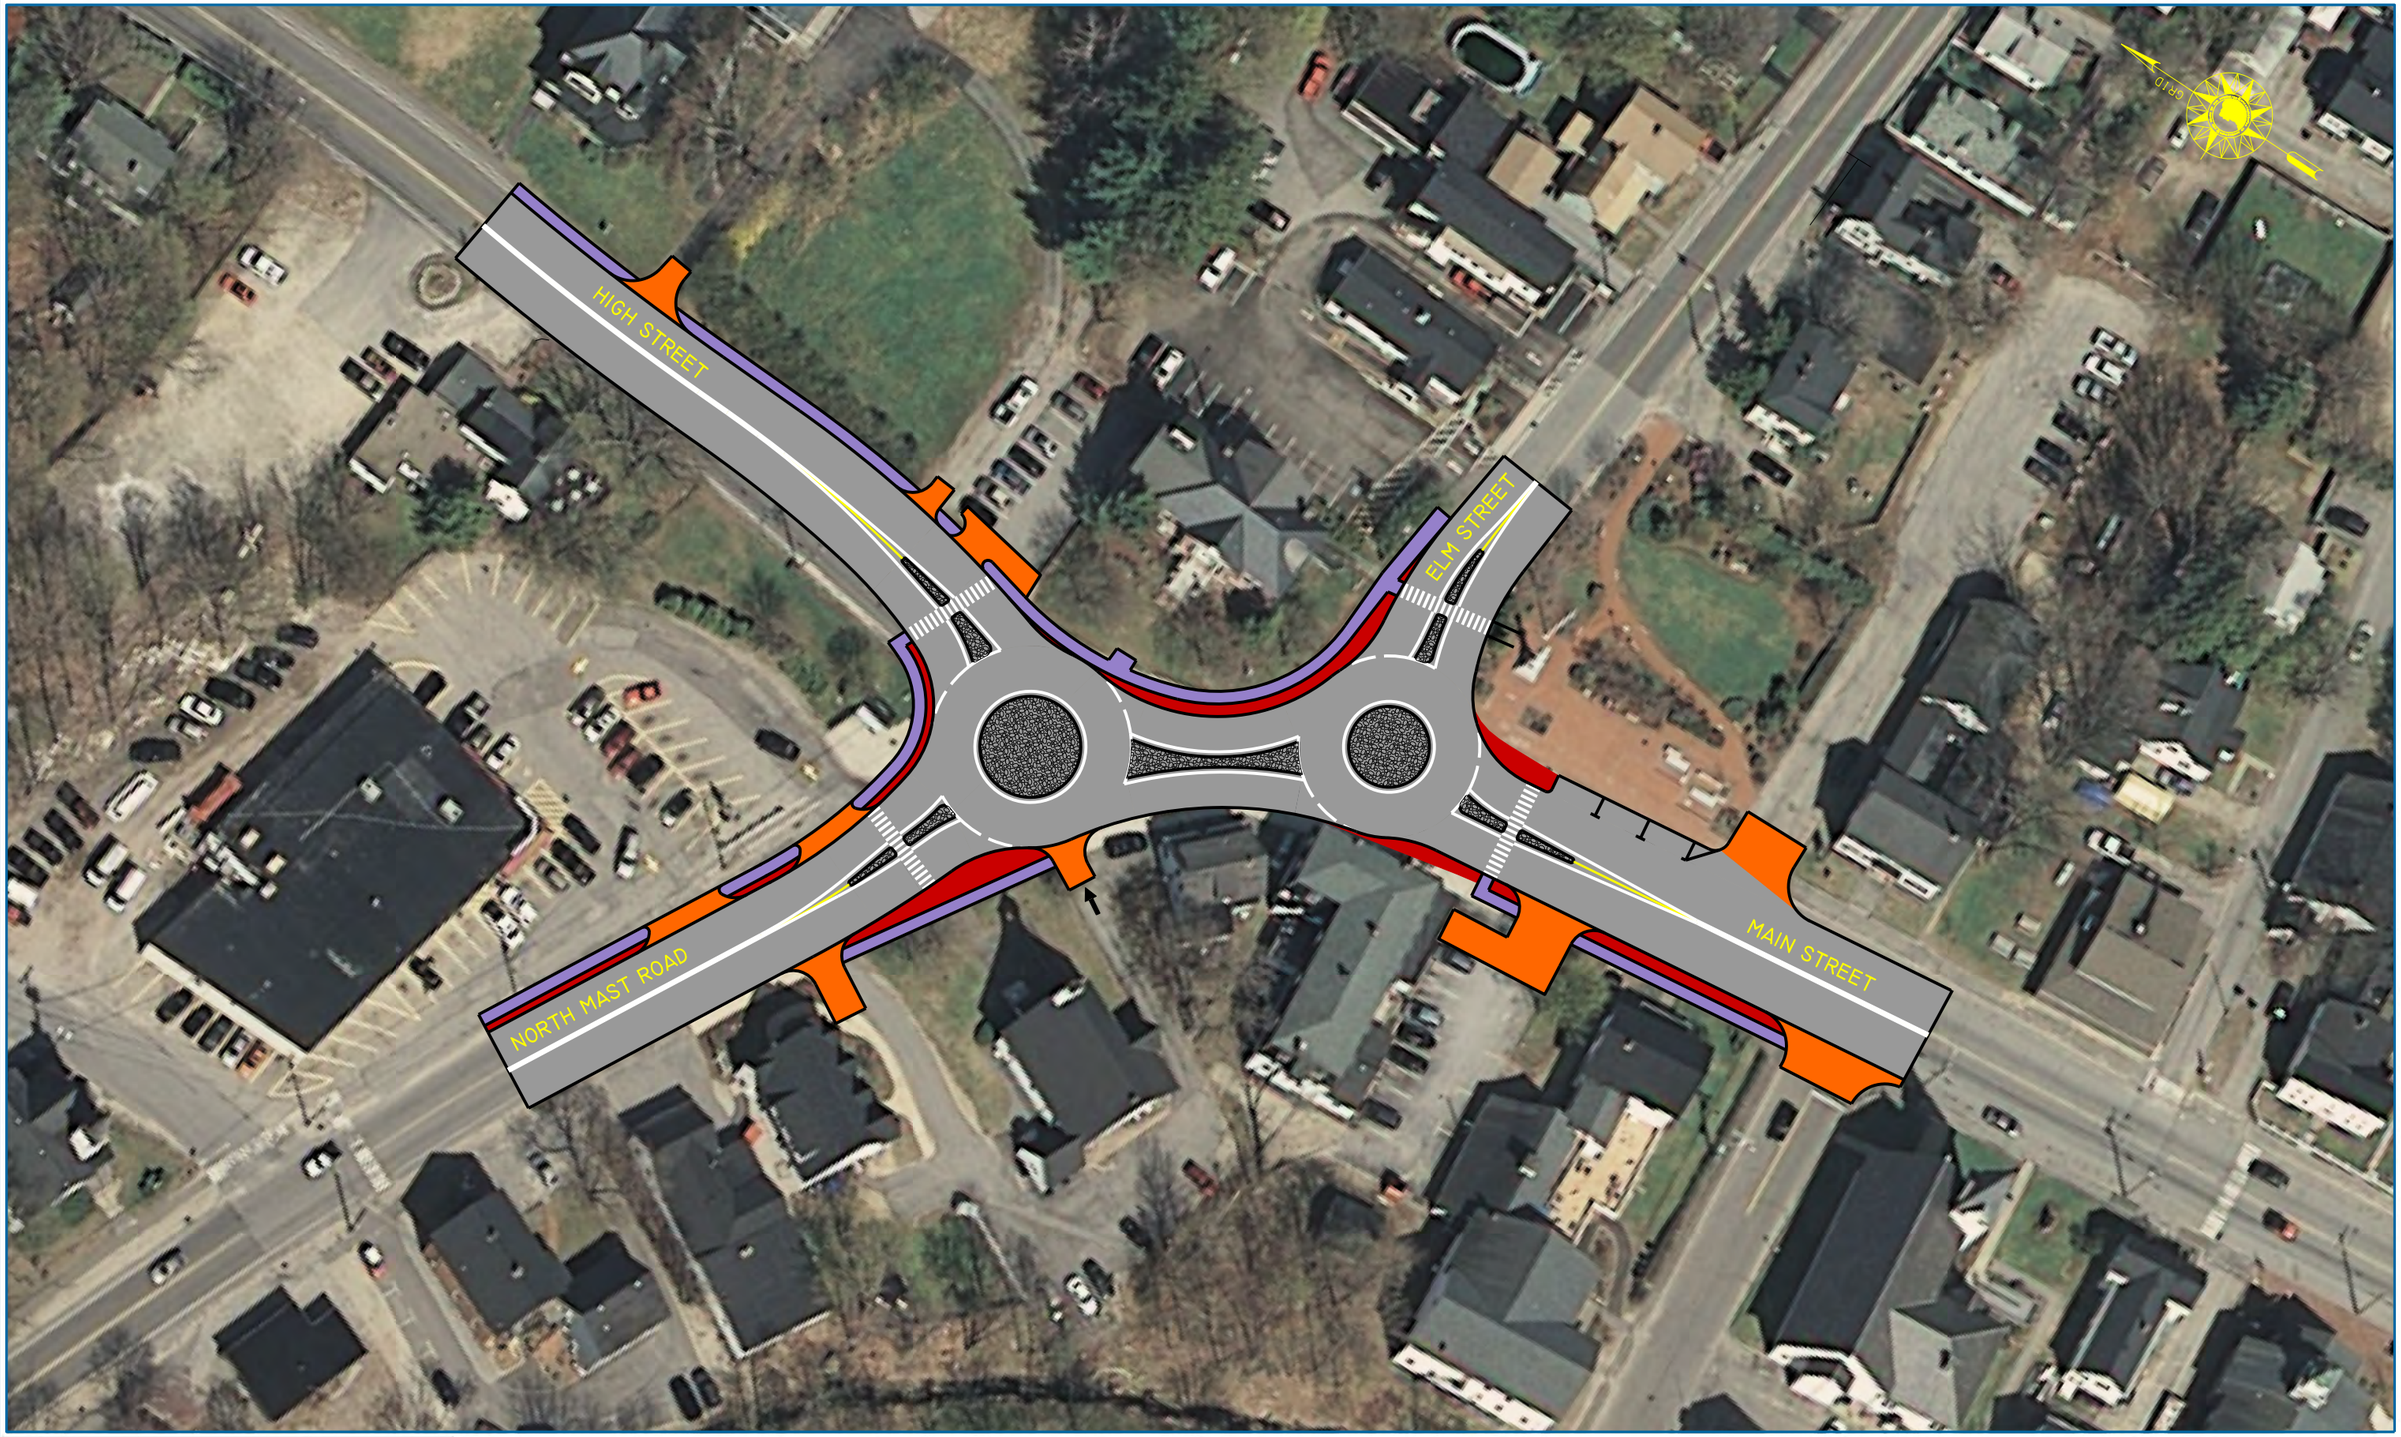

TOWN OF GOFFSTOWN NEW HAMPSHIRE

McFarland Johnson

NORTH MAST ROAD GOFFSTOWN, NH
MINI-ROUNDABOUT CONCEPT

30 0 30 60
SCALE IN FEET