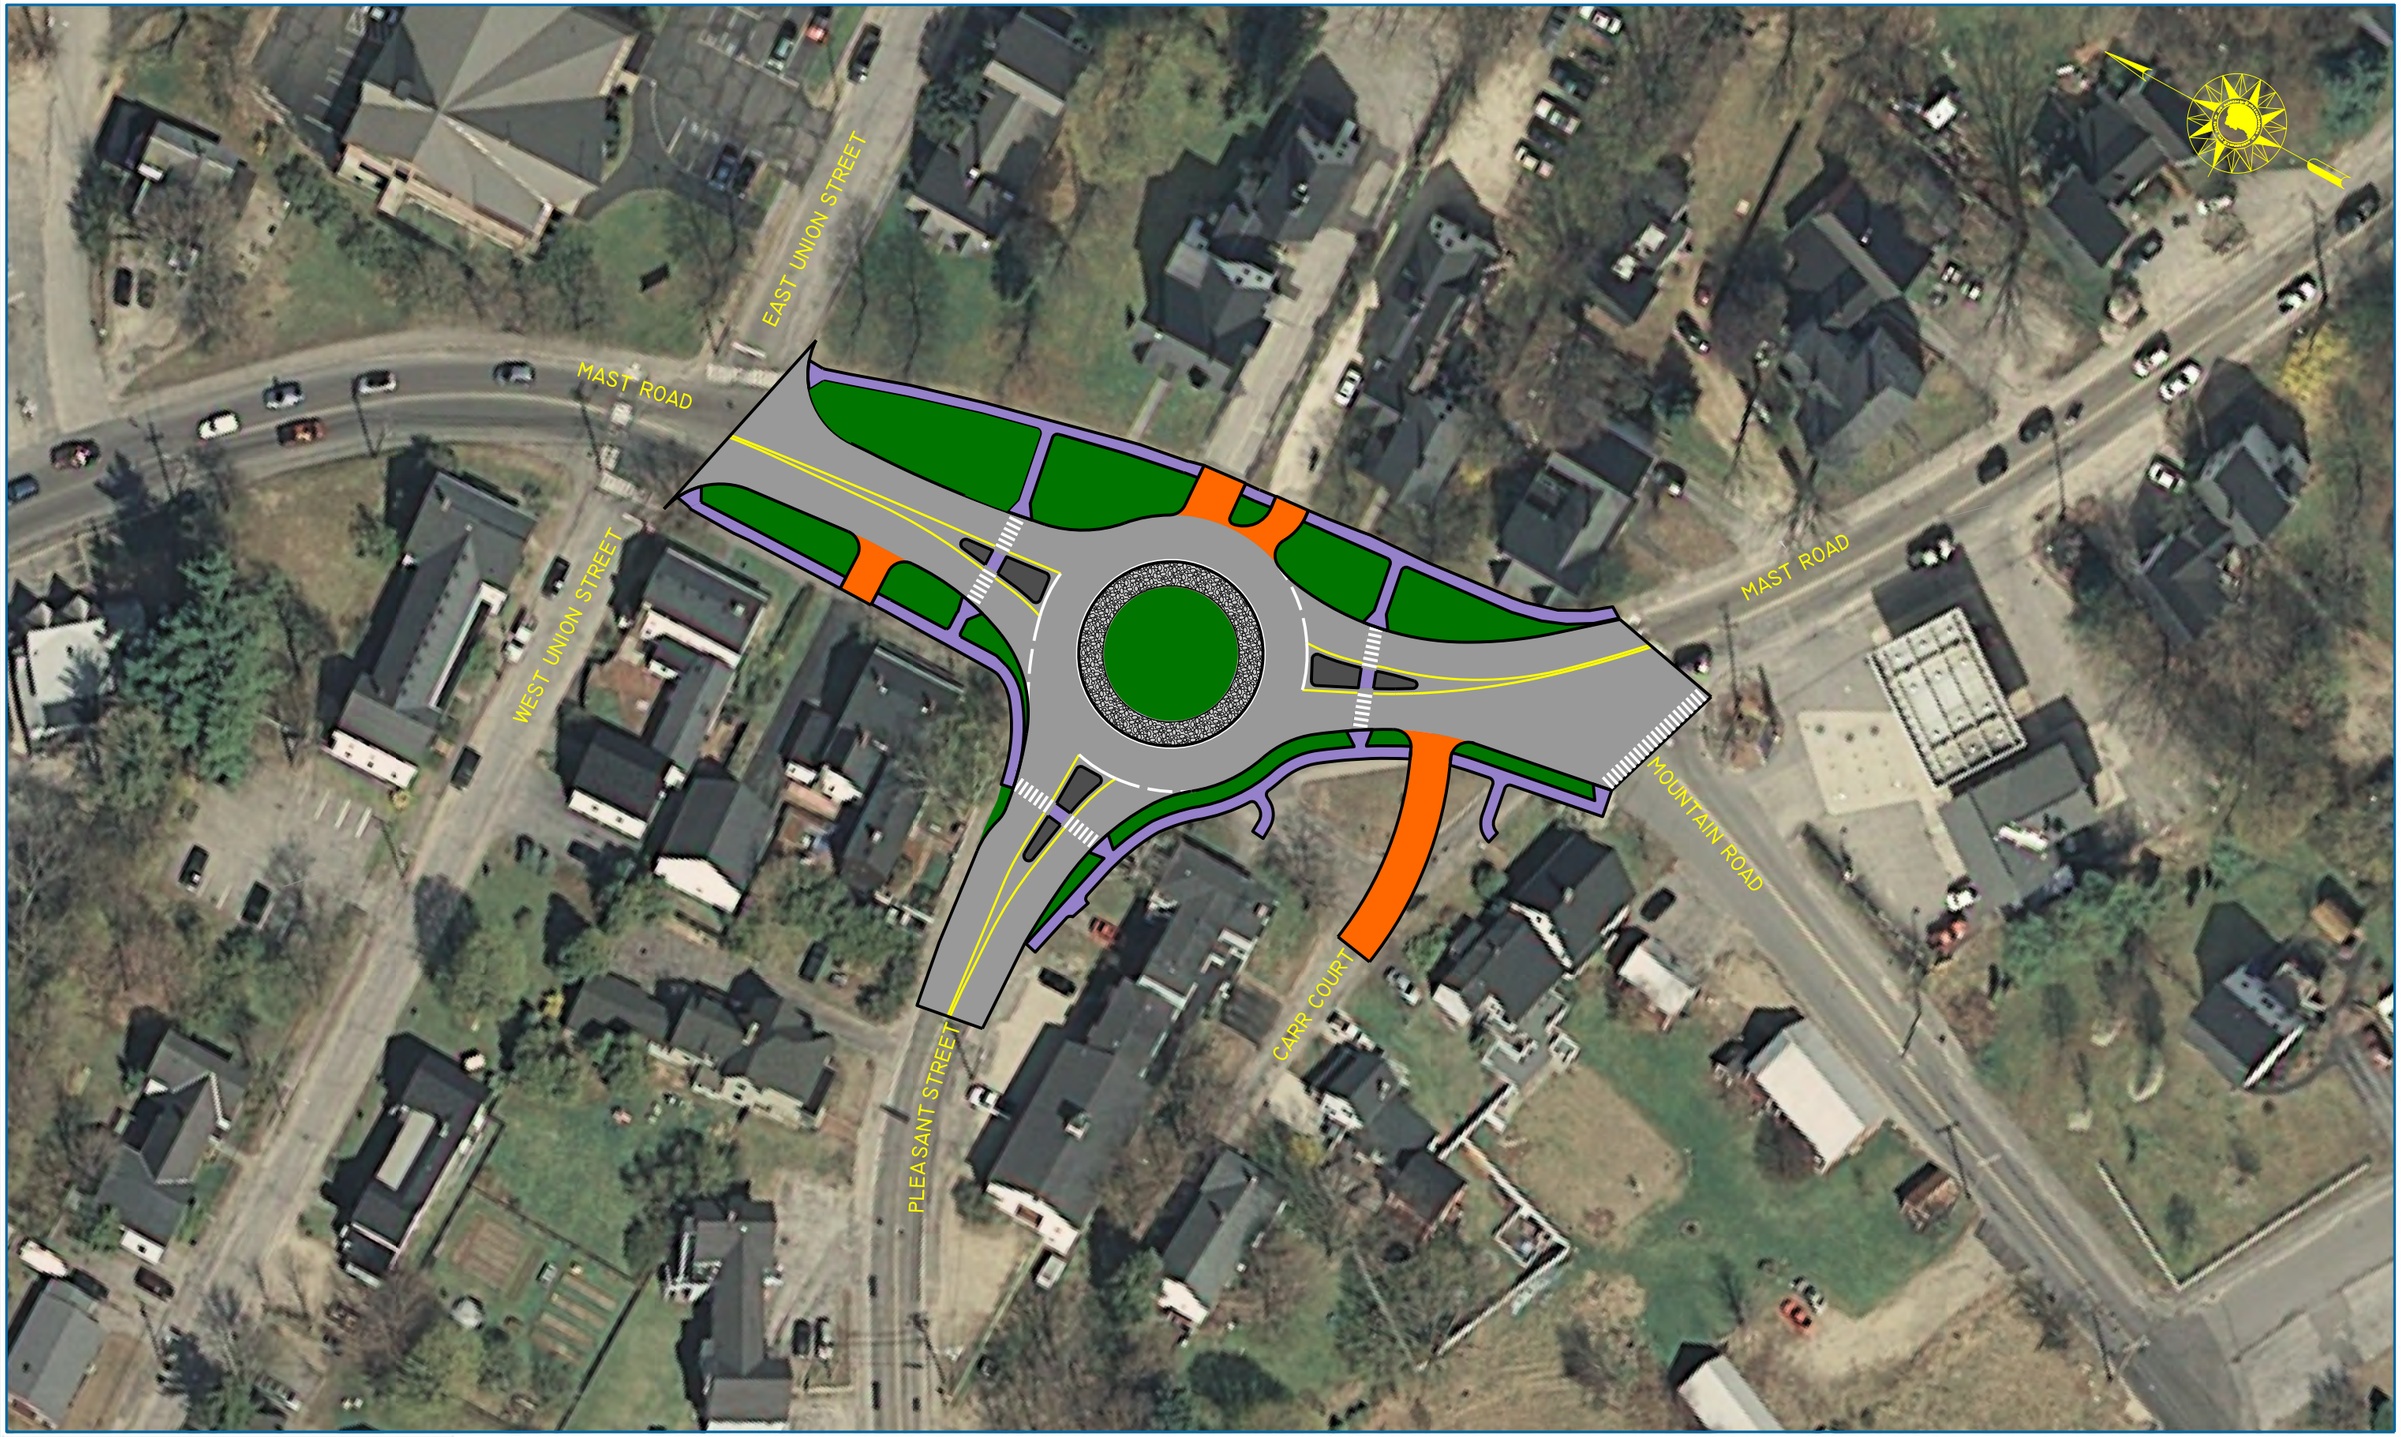

TOWN OF GOFFSTOWN NEW HAMPSHIRE

McFarland Johnson

MAST ROAD - INTERSECTION IMPROVEMENTS GOFFSTOWN, NH
PLEASANT STREET ROUNDABOUT CONCEPT

20 0 20 40
SCALE IN FEET