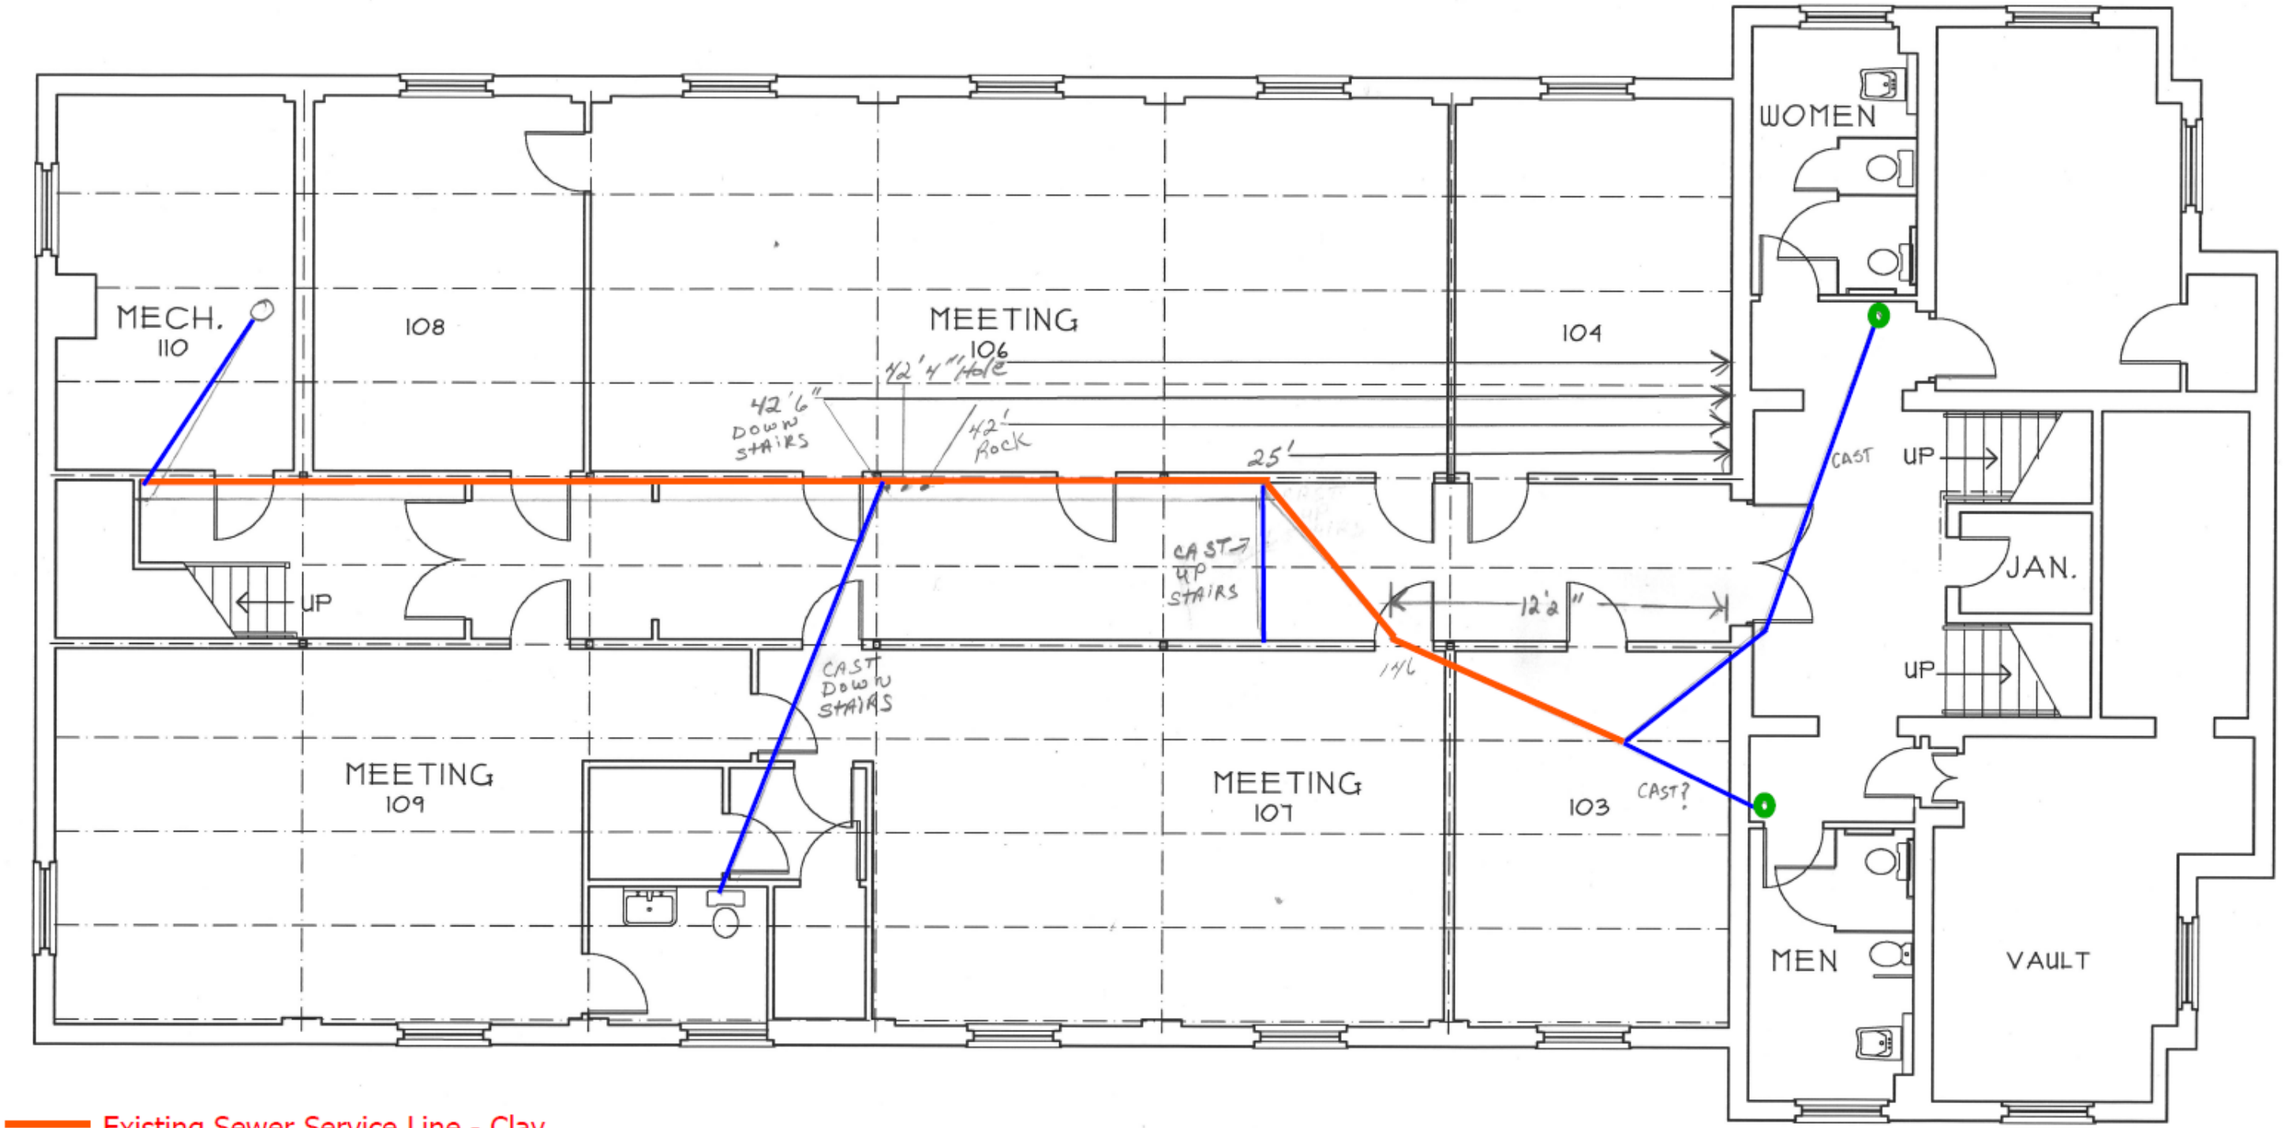

Existing Sewer Service Line - Clay

Existing Tie-Ins - Cast Iron

Existing Cleanout

EXISTING LOWER LEVEL FLOOR PLAN