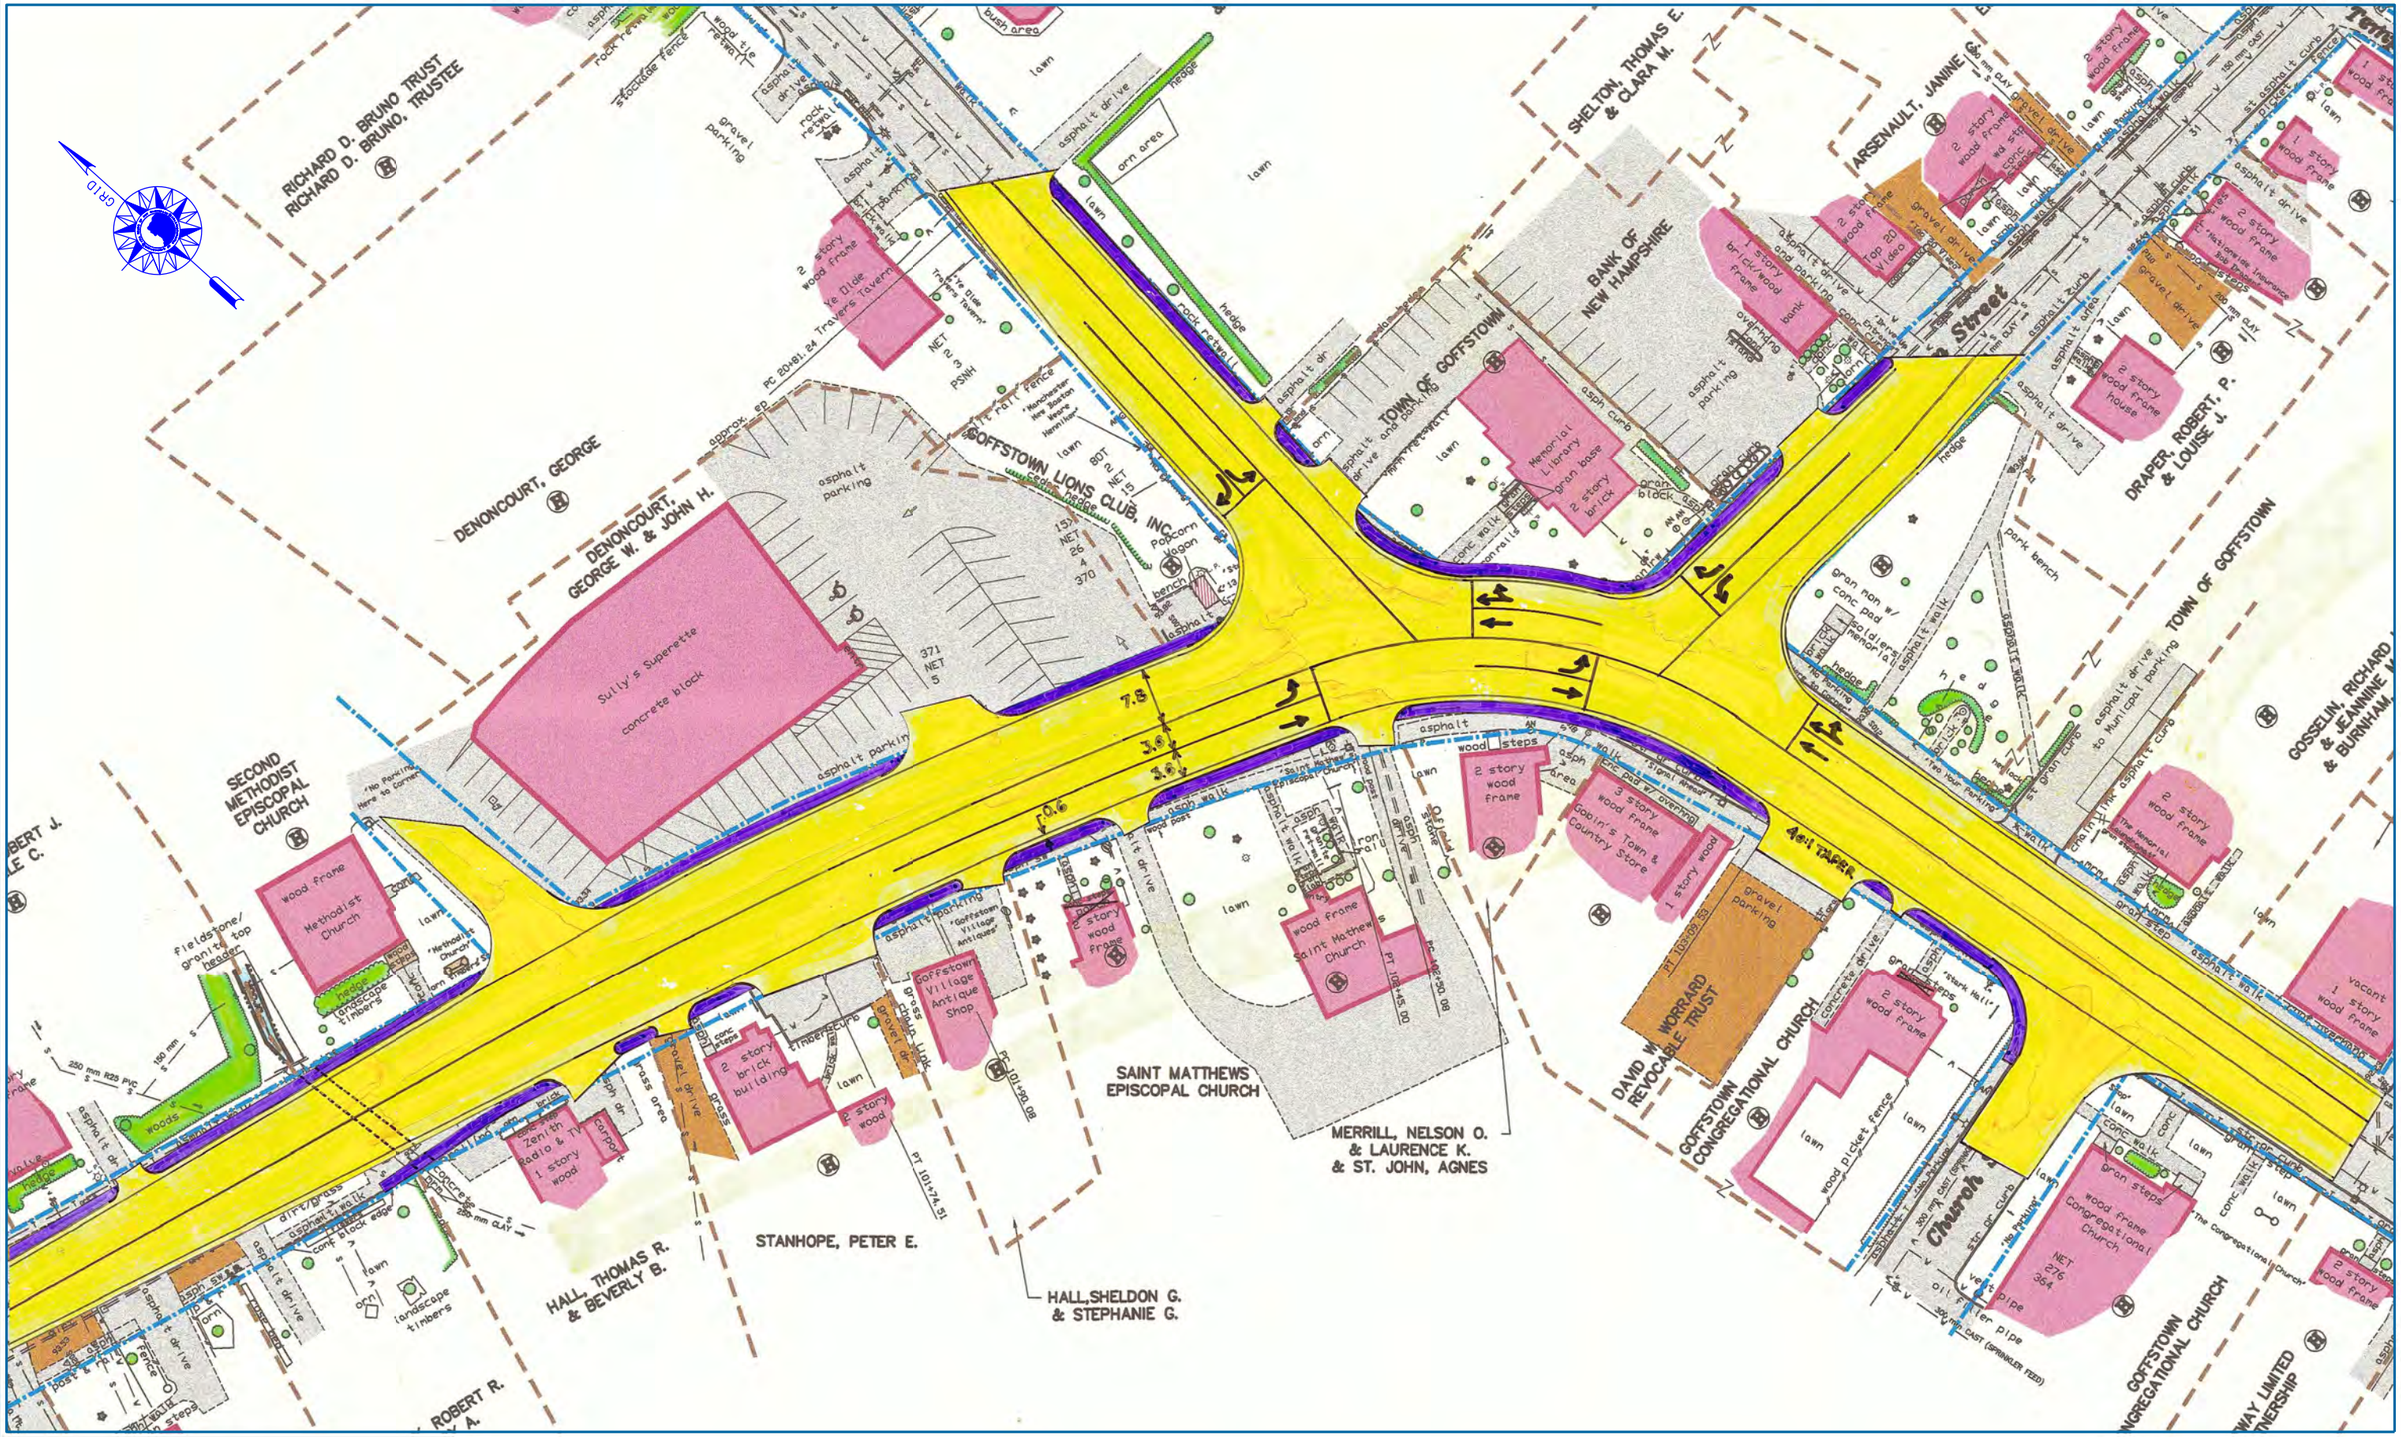

TOWN OF GOFFSTOWN NEW HAMPSHIRE

McFarland Johnson

NORTH MAST ROAD / HIGH STREET / ELM STREET / MAIN STREET
NHDOT 4 - LANE OPTION FROM 1998

30 0 30 60
SCALE IN FEET