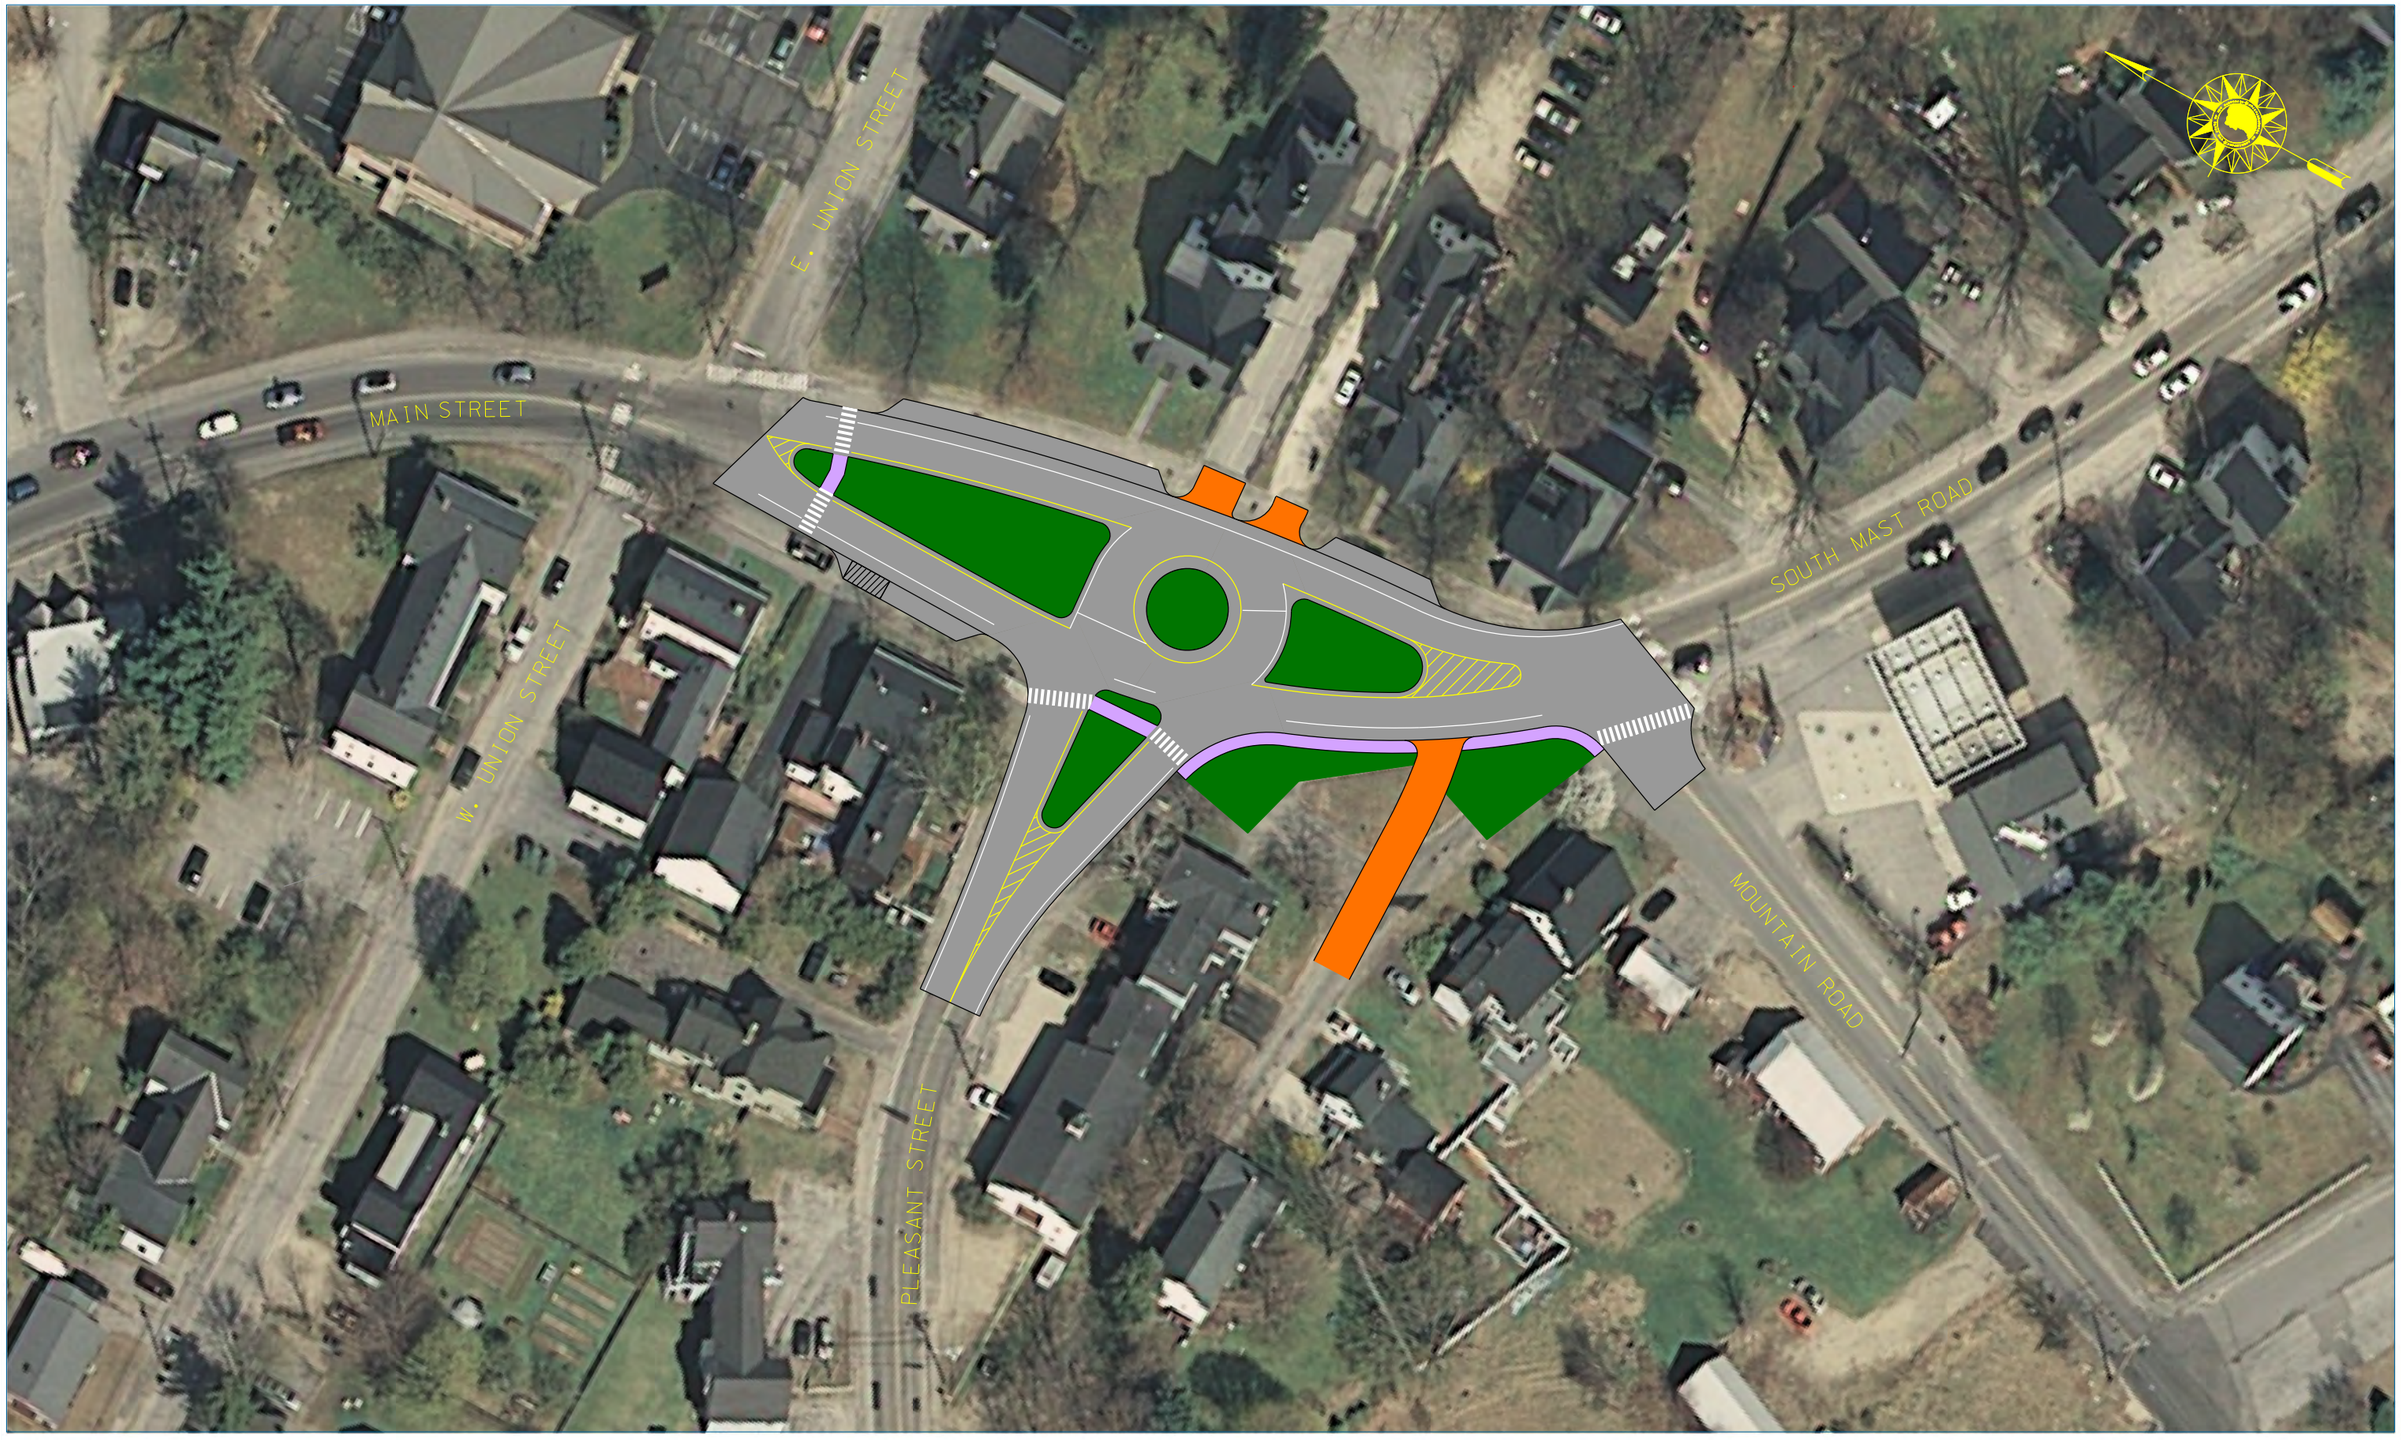

McFarland Johnson

PLEASANT STREET INTERSECTION
NO-BUILD ALTERNATIVE

30 0 30 60
SCALE IN FEET